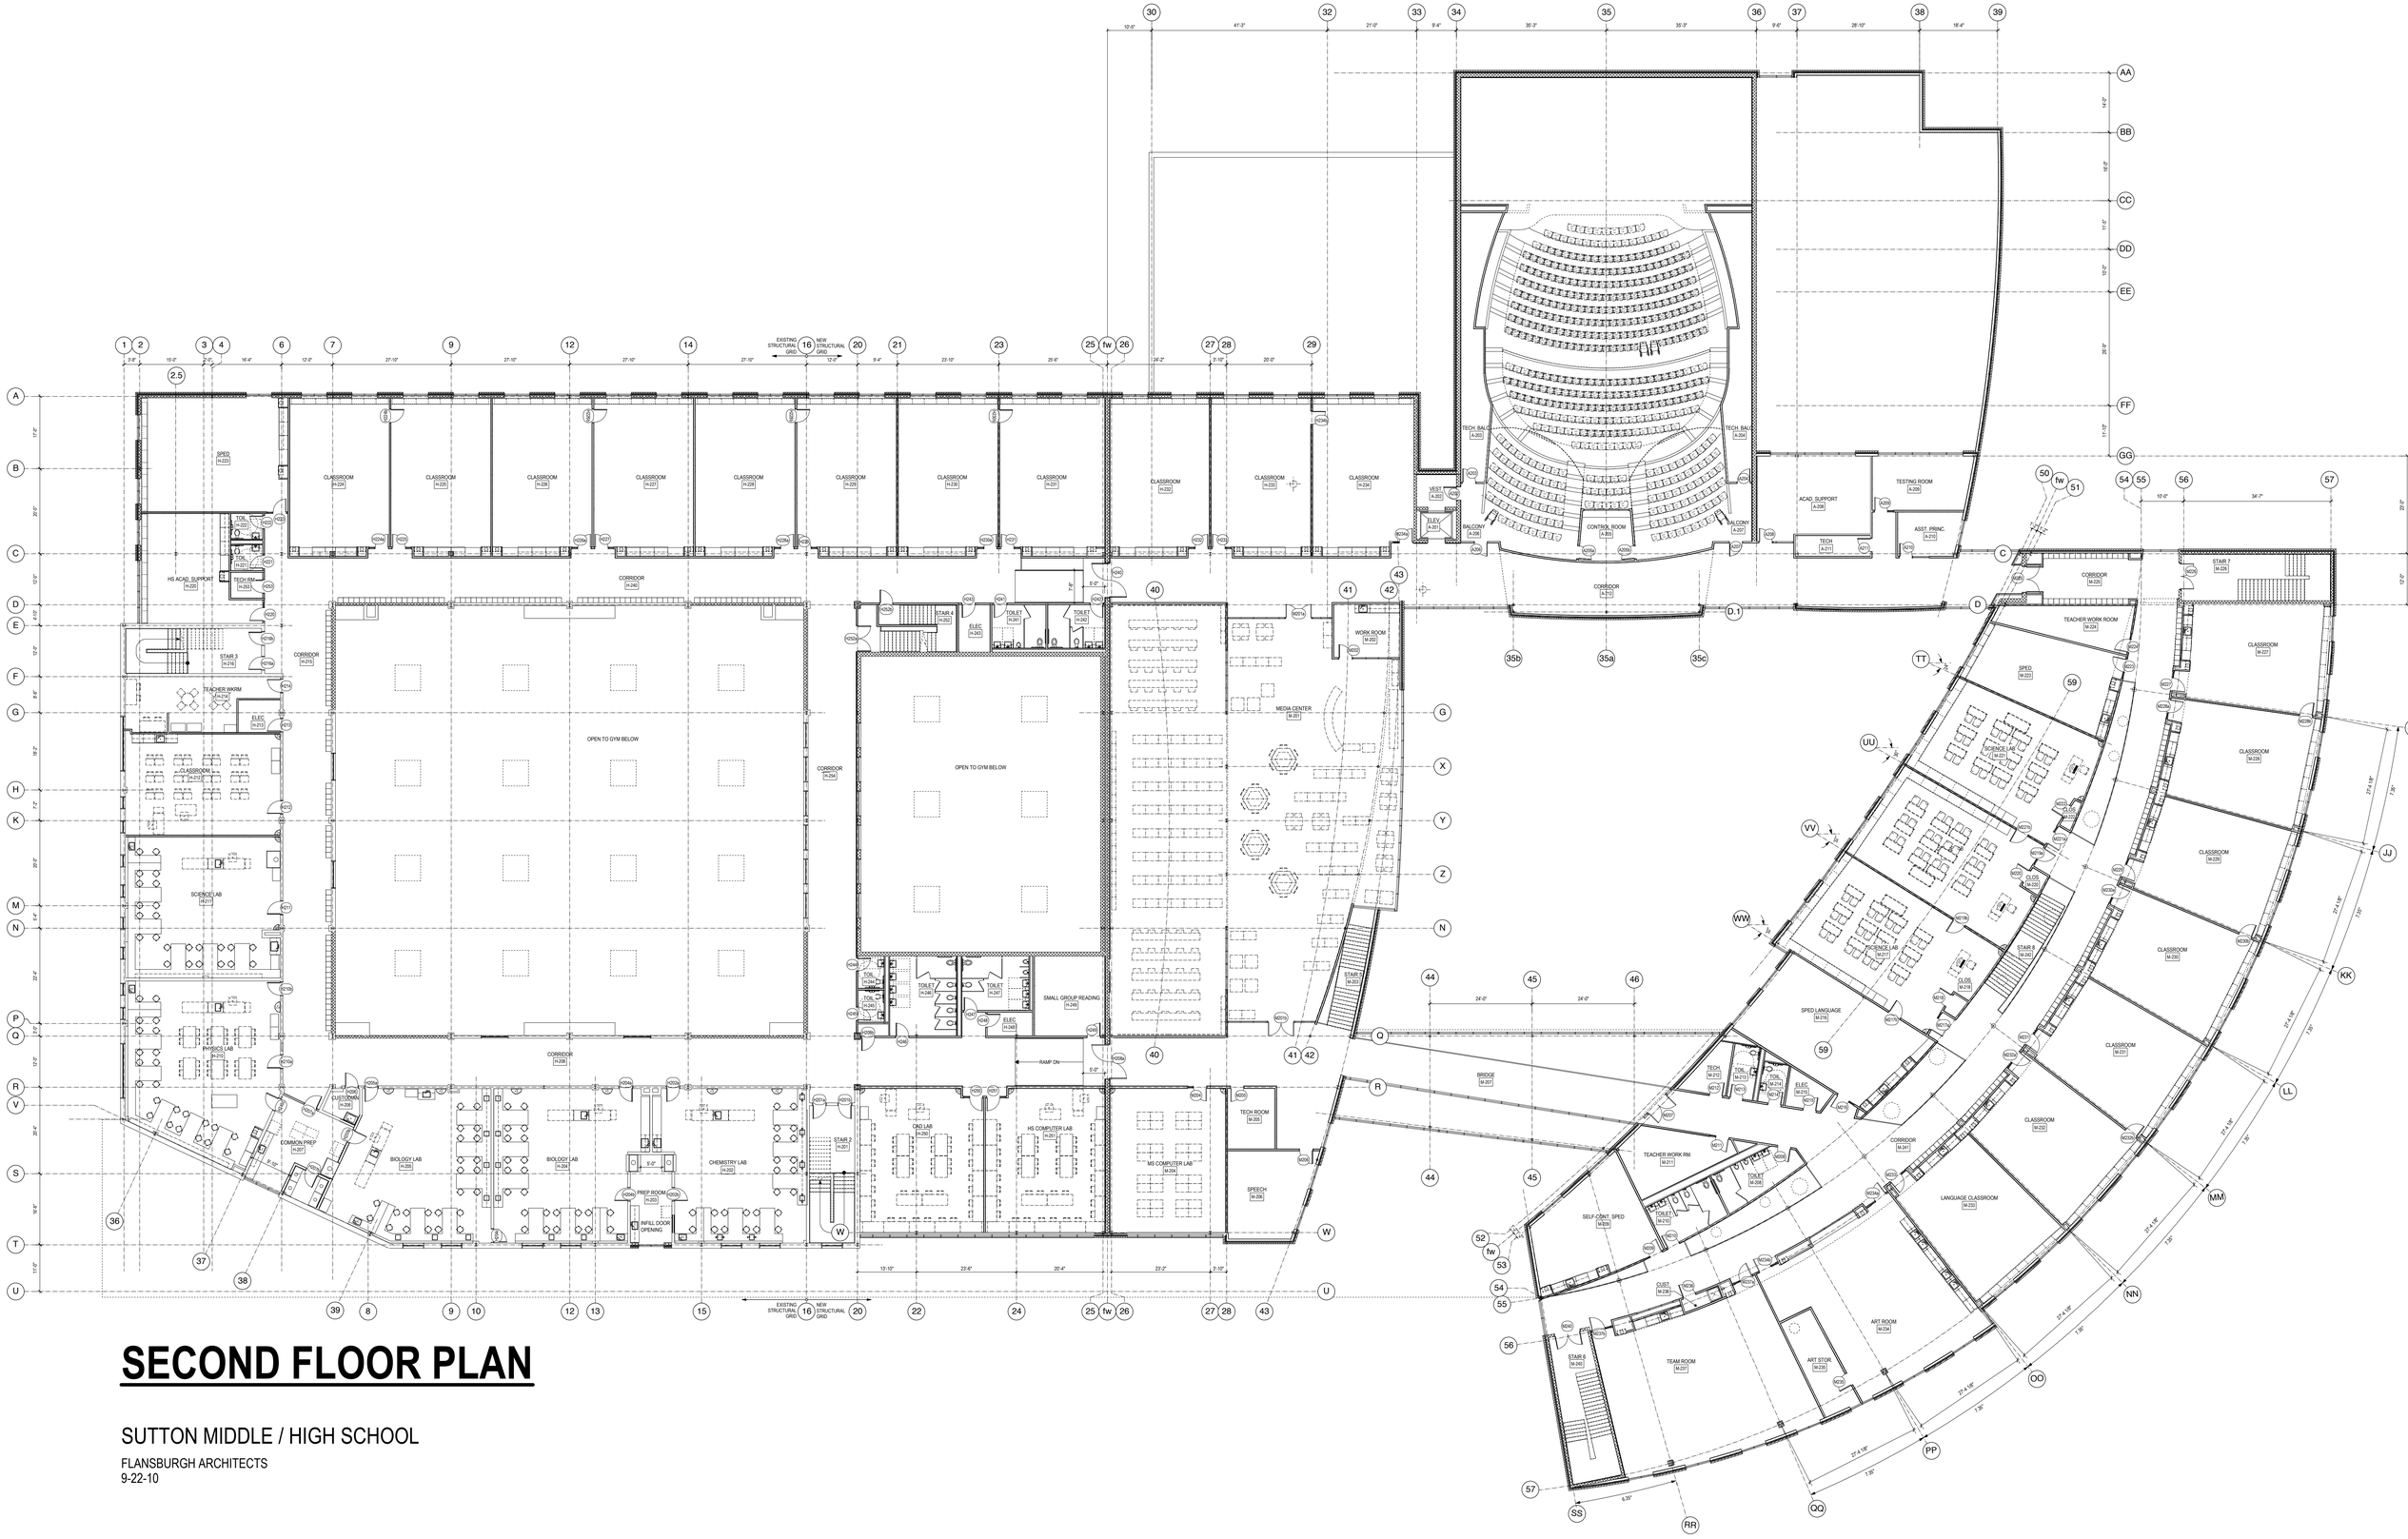

SECOND FLOOR PLAN

SUTTON MIDDLE / HIGH SCHOOL

FLANSBURGH ARCHITECTS
9-22-10