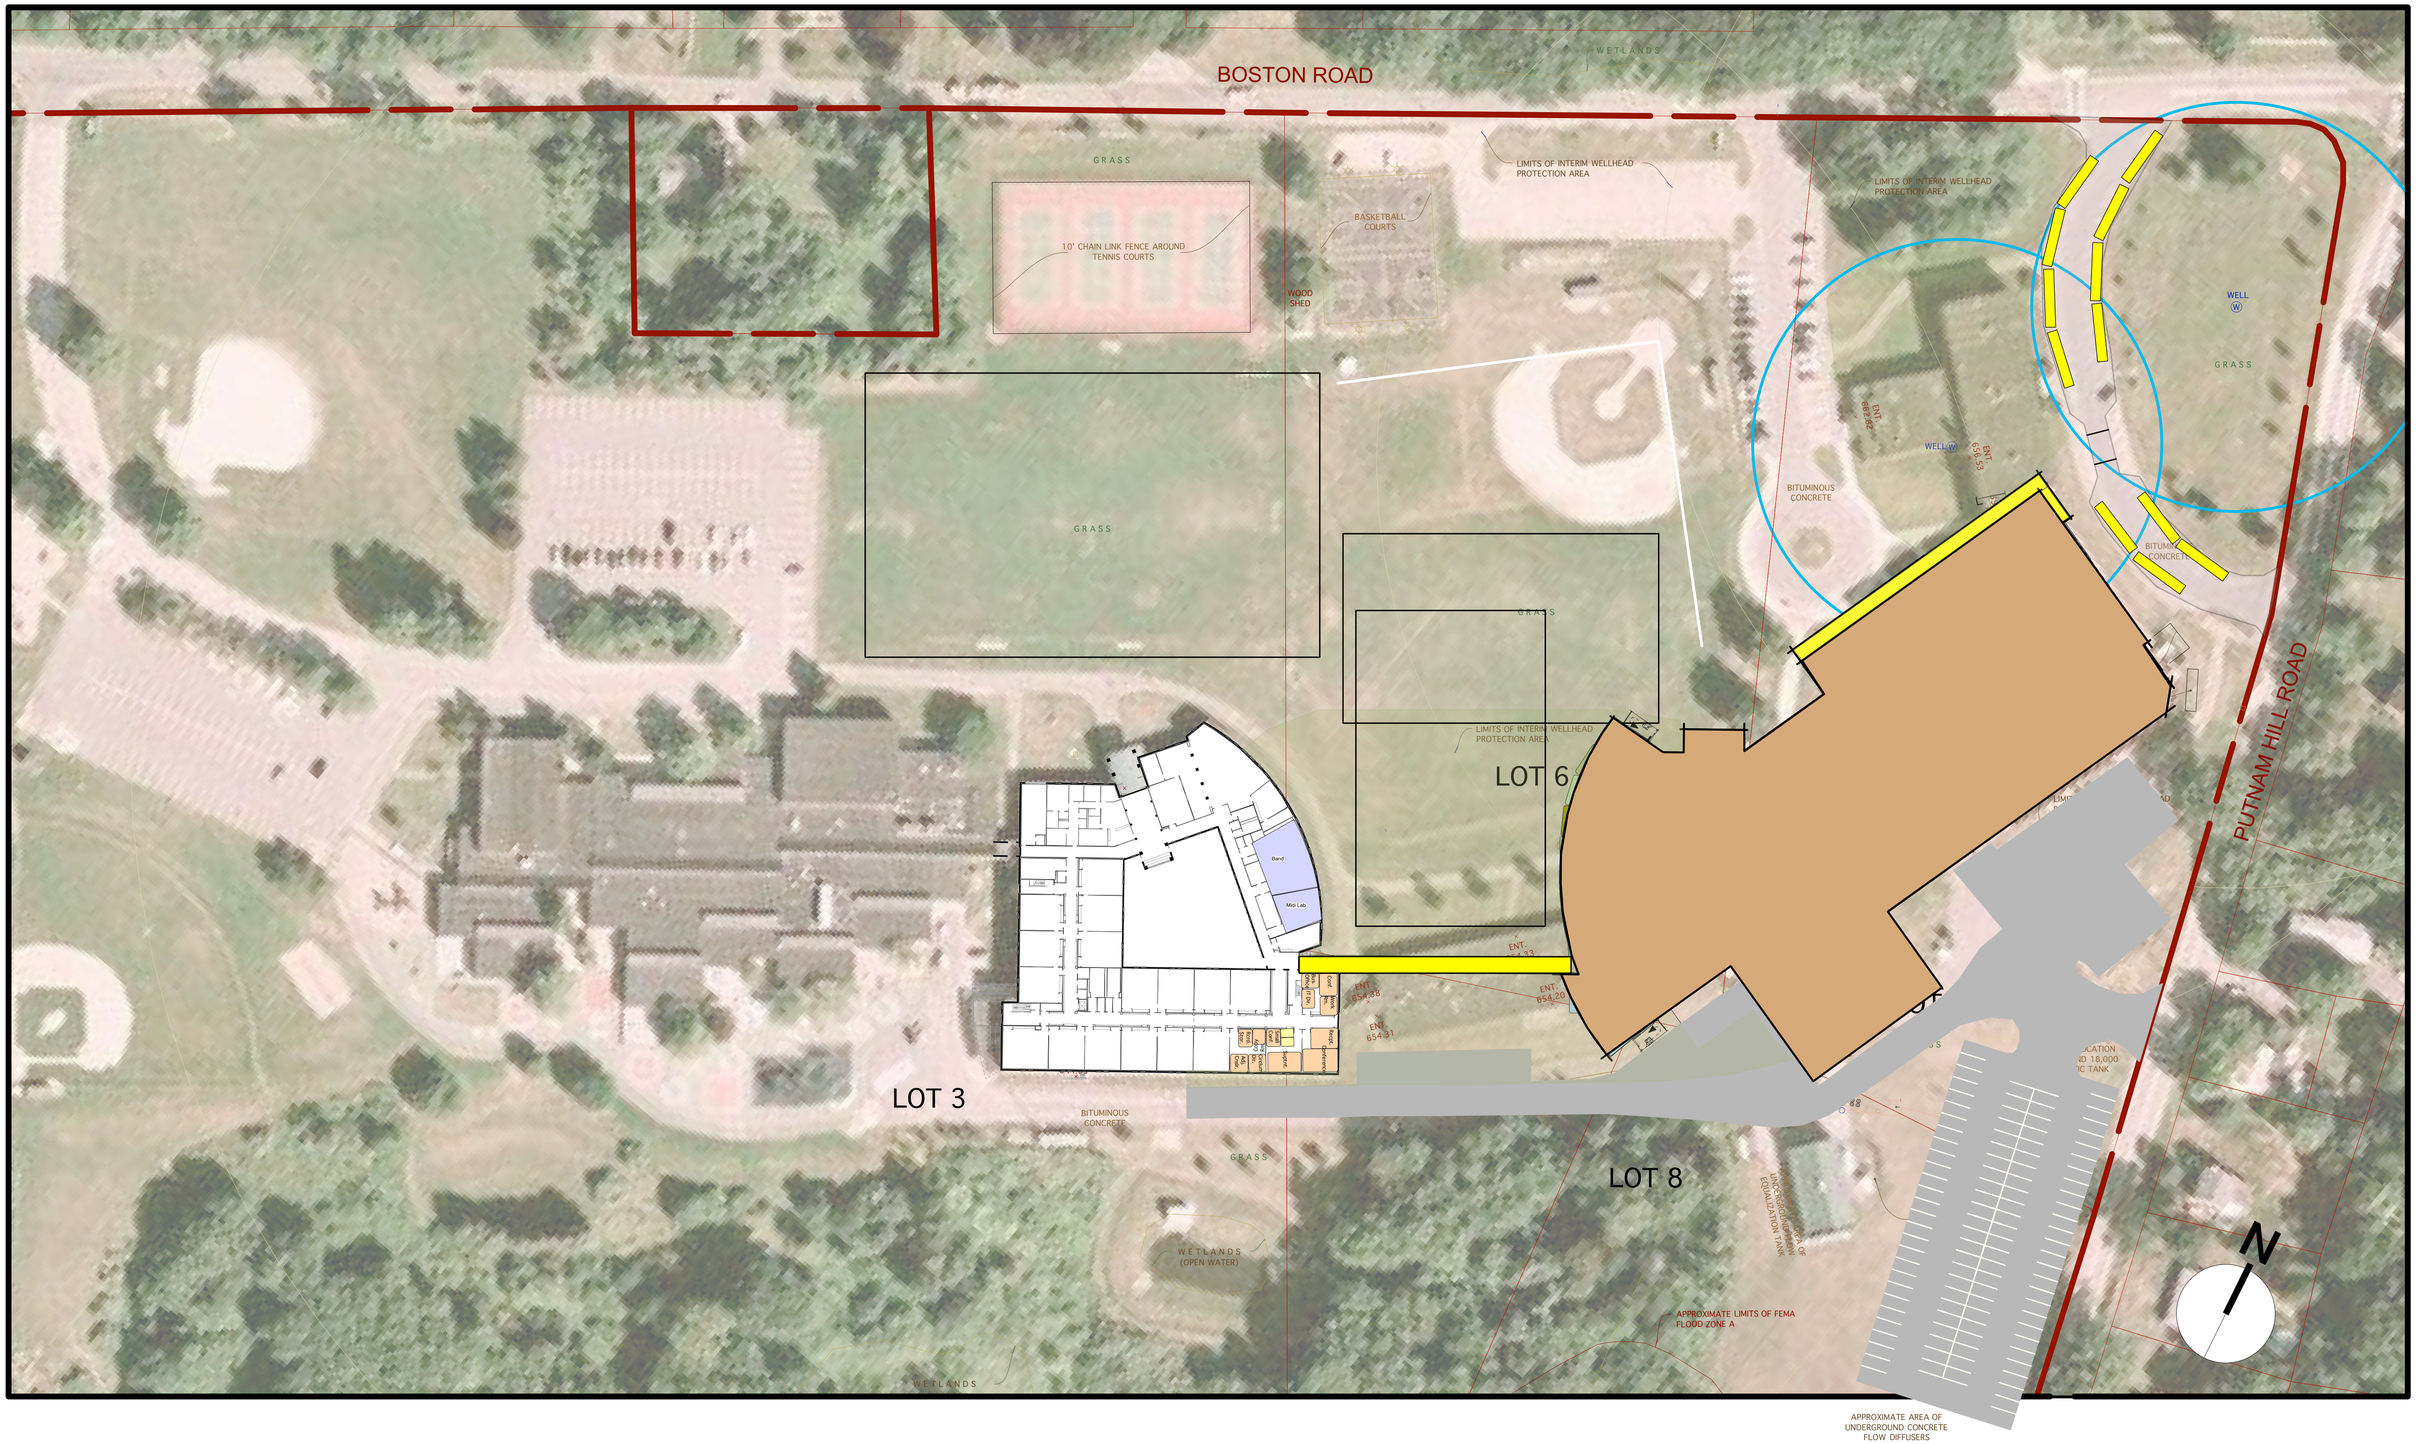

SUTTON MIDDLE / HIGH SCHOOL
SUTTON, MA.

SITE PLAN

OPTION DC-1

FLANSBURGH ARCHITECTS

0' 10' 30' 60'

1/18/10